FilmL.A., Inc.
6255 W Sunset Blvd, 12th Floor
Hollywood, CA 90028
t: (213)977-8600 - f: (213)977-8601
www.filmla.com

Summary Information

Permit No: F00163048-A **Type of Permit:** FILMING **Release Date:** 03/11/2020

Production Company	MINIM PRODUCTIONS INC
Insured Company Name	MINIM PRODUCTIONS INC
Contact Phone No. 1	323-956-1400
Contact Phone No. 2	
Fax	5555 MELROSE AVENUE, DEMILLE
Address	BUILDING 1ST FLOOR UNIT B LOS ANGELES, California 90038
Production Title	SNOWFALL EP 404
Type of Production	TV Drama

Producer	John Labrucherie
Director	Greg Yaitanes
1st AD	Efrain Cortes Ben Scissors
Production Manager	Carr Rundle
FilmL.A. Coordinator	Tara Kramer
Location Manager	Manny Padilla
Primary Phone	Mobile - 760-403-8774
Secondary Phone	Office - 213-375-3297
Location Assistant	N/A N/A
Primary Phone	Mobile - 555-555-5555
Secondary Phone	

Fees

FILMLA NON-REFUNDABLE FILM PERMIT RIDER FEE	$111.00

Total Permit Fee $111.00

Number of Locations 1

NOT A PERMIT

FilmL.A., Inc.
6255 W Sunset Blvd, 12th Floor
Hollywood, CA 90028
t: (213)977-8600 - f: (213)977-8601
www.filmla.com

Summary Information

Location

Permit Number F00163048-A
Production Company MINIM PRODUCTIONS INC
Insured Company MINIM PRODUCTIONS INC
Production Title SNOWFALL EP 404

Location Manager Manny Padilla
Primary Phone Mobile - 760-403-8774
Secondary Phone Office - 213-375-3297

Location Address 715 S Soto St, Los Angeles, CA, 90023
Location Type Restaurant
Prep Dates 3/11/2020 - 3/11/2020 05:00 - 07:00 1 day
Film Dates 3/11/2020 - 3/11/2020 07:00 - 14:00 1 day
Strike Dates 3/11/2020 - 3/11/2020 14:00 - 16:00
Open or Closed to the Public Closed

Generic Conditions
THE CONSUMPTION OF ALCOHOLIC BEVERAGES AND THE USE OF DRUGS, INCLUDING MARIJUANA, ON LOCATION BY ANY CAST, CREW, OR INVITED GUESTS IS STRICTLY PROHIBITED.
*Certain service and personnel fees required by jurisdictional agencies are not collected by FilmL.A. Any such fees must be paid directly to the appropriate agency, and a separate invoice will be provided to the permittee.
Community Survey Obtained
Equipment staging and vehicles may park on one side of the street only.
Must Maintain 5' Clearance on Sidewalks/Walkways
Must maintain local/emergency access
No cast or crew parking on area streets
No interference with merchant activity.
No stopping or setting up in front of merchants or residents without prior approval
Number of uniformed officers listed on the permit is a minimum requirement. Permittee remains responsible for deploying a sufficient number of uniformed officers to provide traffic and crowd control to ensure the safety of the film crew and the public.
Traffic control must be done in accordance w/MUTCD
Traffic Officers Required
Uniformed officers shall have a copy of the film permit in their possession and are required to confirm that all traffic control signage devices are in place.

Please see attached documents
163048_ALT_C1_SOTO_715 SOTO_NORTH 150'_SOUTH 150' Layout1 (1).pdf
163048_ALT_SOTO_715 SOTO_NORTH 150'_SOUTH 150' Layout1 (1).pdf
03.11.20 U 30028 TF.pdf

Equipment on Location

Type	Quantity
5 or 10 ton trucks	5
Cast/Crew vehicles	75
Catering Truck	1
Cube Trucks	3
Generator	1
Motor Homes	2
Picture vehicles	2
Portable restrooms	1
Stakebed Trucks	3

Personnel on Location

Type	Quantity
Cast	10
Crew	90
Off-Duty/Retired LAPD Officer(s)	2

NOT A PERMIT

FilmL.A., Inc.
6255 W Sunset Blvd, 12th Floor
Hollywood, CA 90028
t: (213)977-8600 - f: (213)977-8601
www.filmla.com

Summary Information — Location

Permit Number F00163048-A
Production Company MINIM PRODUCTIONS INC
Insured Company MINIM PRODUCTIONS INC
Production Title SNOWFALL EP 404

Location Manager Manny Padilla
Primary Phone Mobile - 760-403-8774
Secondary Phone Office - 213-375-3297

Trailers	3
Vans	3

Filming Activities Drive ups & away; Equipment on sidewalk, in curb lane & across street; Exterior Dialogue; Intermittent pedestrian control; Intermittent traffic control - 2 minute standard (except 0700-0900 hrs & 1500-1900 hrs); Picture car parked across the street;

Jurisdiction **Political:** Los Angeles City - Council District 14 **Police:** Los Angeles Police **Fire:** Los Angeles City Department

Thomas Guide **Page:** 635 **Grid:** A6

Coordinator Note RIDER A ADDS ITC/IPC

Parking

Base Camp
Location Type : Other Location
2241 N Eastern Ave, Los Angeles, CA, 90032

Crew Parking
Location Type : Other Location
2241 N Eastern Ave, Los Angeles, CA, 90032

Parking Notes
Base camp hours 0400-2359

NOT A PERMIT

Permit #F00163048-A

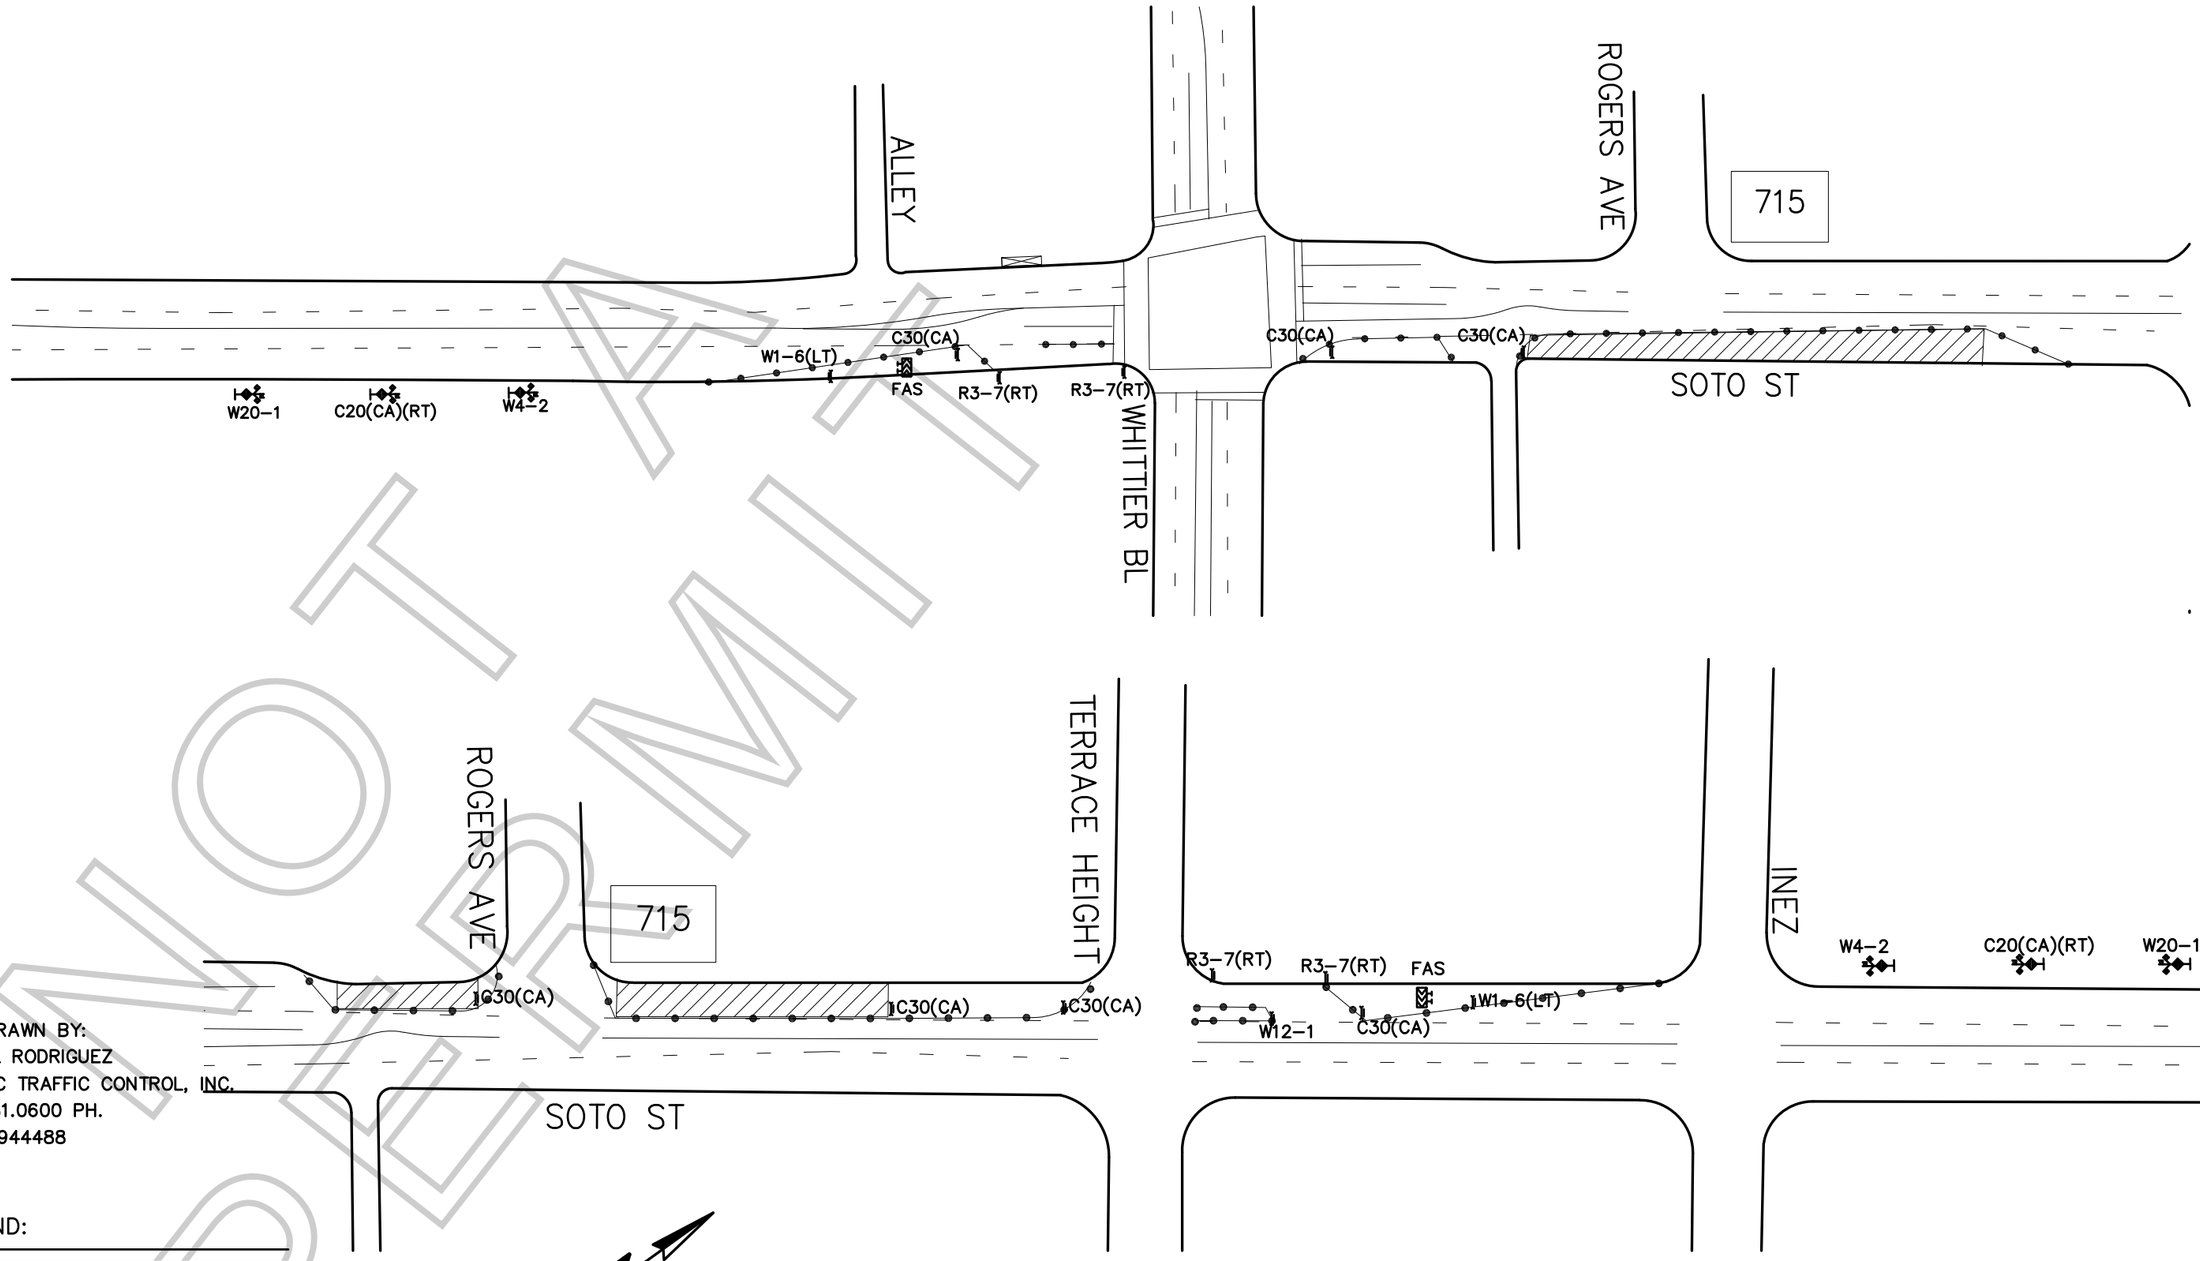

TCP DRAWN BY:
ISMAEL RODRIGUEZ
PACIFIC TRAFFIC CONTROL, INC.
323.981.0600 PH.
LIC # 944488

LEGEND:

- ADVANCE WARNING SIGN
- SIGN ON TYPE I BARRICADE
- TRAFFIC CONE 28" (REFLECTIVE)
- FLASHING ARROW SIGN (FAS)
- CLOSURE/WORK AREA

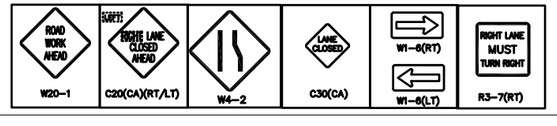

FILM LA COORDINATOR: TARA KRAMER
FILM LA PERMIT # F-163048

CLOSURE INFO:

ALT CURB AND ADJACENT LANE OF SOTO ST
FROM 715 S SOTO ST, NORTH 150' AND SOUTH 150'

3/11, 0900-1400

MINIM PRODUCTIONS
"SNOWFALL"
LOCATIONS CONTACT:
KATIE KING 323-260-4777(4PPS)

GENERAL NOTES:

1. ALL SIGNING, STRIPING, AND TRAFFIC CONTROL DEVICES SHALL CONFORM TO THE CURRENT STATE OF CALIFORNIA DEPARTMENT OF TRANSPORTATION (CALTRANS) STANDARD PLANS AND STANDARD SPECIFICATIONS, CALIFORNIA M.U.T.C.D., AND ANY ADDENDUMS THERTO, AND AS SHOWN ON THESE PLANS.
2. THERE SHALL BE NO INTERFERENCE WITH TRAFFIC SIGNALS OR CROSSWALKS.
3. CONES SHALL BE 28" MINIMUM HEIGHT AND SHALL HAVE REFLECTORIZED SLEEVES FOR NIGHT WORK.
4. POLICE SHALL DIRECT TRAFFIC AS NECESSARY.

NOT A PERMIT

Permit #F00163048-A

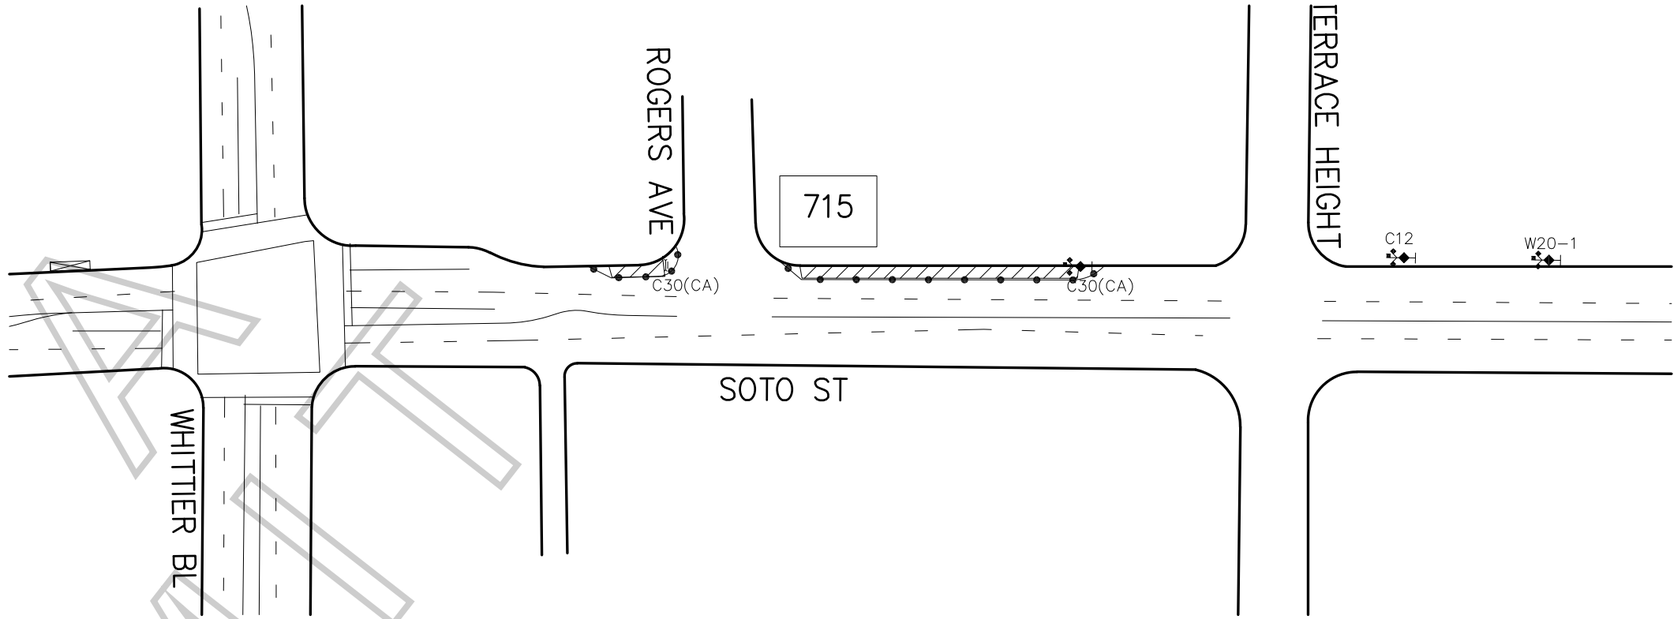

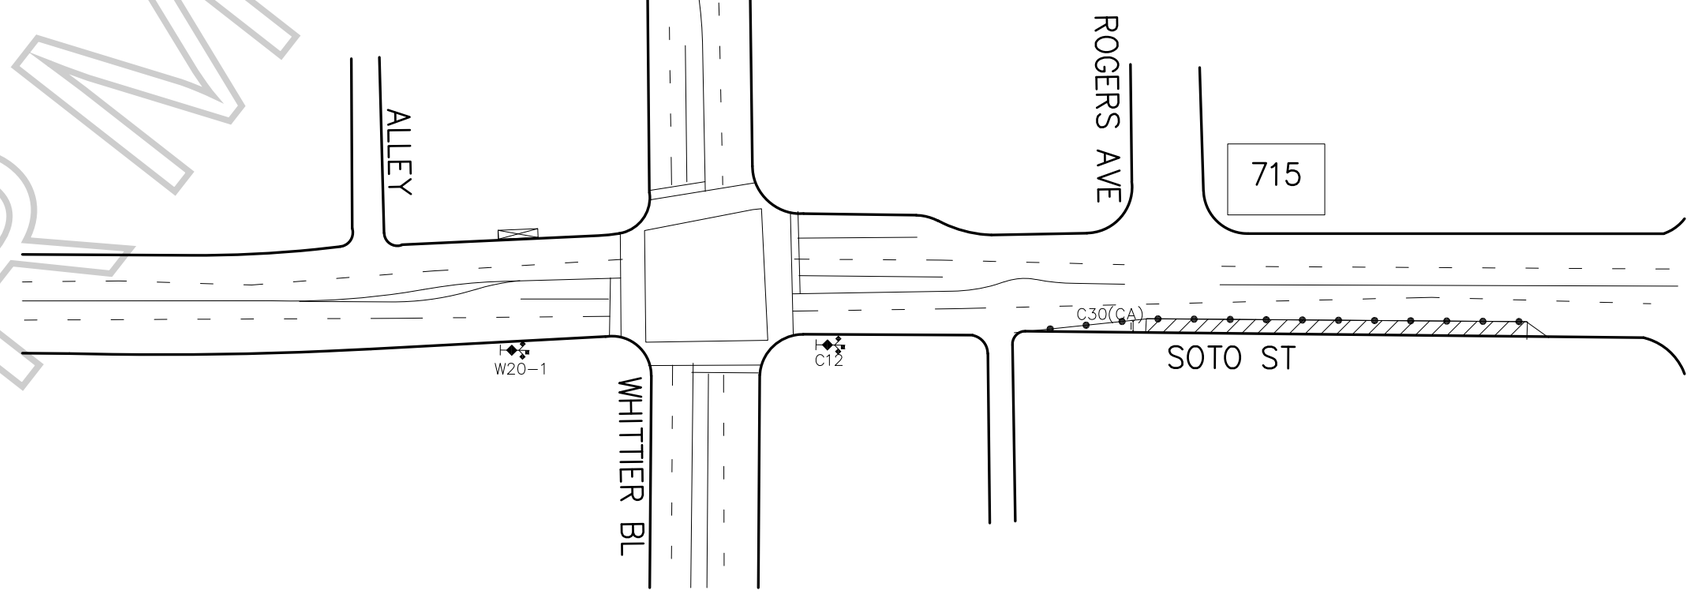

NOT A PERMIT

TCP DRAWN BY:
ISMAEL RODRIGUEZ
PACIFIC TRAFFIC CONTROL, INC.
323.981.0600 PH.
LIC # 944488

LEGEND:

- ADVANCE WARNING SIGN
- SIGN ON TYPE I BARRICADE
- TRAFFIC CONE 28" (REFLECTIVE)
- FLASHING ARROW SIGN (FAS)
- CLOSURE/WORK AREA

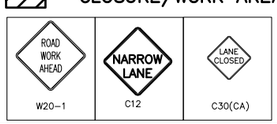

FILM LA COORDINATOR: TARA KRAMER
FILM LA PERMIT # F-163048

CLOSURE INFO:

ALT CURB LANE OF SOTO ST
FROM 715 S SOTO ST, NORTH 150' AND SOUTH 150'
3/11, 0700-1400

MINIM PRODUCTIONS
"SNOWFALL"
LOCATIONS CONTACT:
KATIE KING 323-260-4777(4PPS)

GENERAL NOTES:

1. ALL SIGNING, STRIPING, AND TRAFFIC CONTROL DEVICES SHALL CONFORM TO THE CURRENT STATE OF CALIFORNIA DEPARTMENT OF TRANSPORTATION (CALTRANS) STANDARD PLANS AND STANDARD SPECIFICATIONS, CALIFORNIA M.U.T.C.D., AND ANY ADDENDUMS THERTO, AND AS SHOWN ON THESE PLANS.
2. THERE SHALL BE NO INTERFERENCE WITH TRAFFIC SIGNALS OR CROSSWALKS.
3. CONES SHALL BE 28" MINIMUM HEIGHT AND SHALL HAVE REFLECTORIZED SLEEVES FOR NIGHT WORK.
4. POLICE SHALL DIRECT TRAFFIC AS NECESSARY.

F-315-U

LOS ANGELES FIRE DEPARTMENT

Permit #F00163048-A

Permit No: 30028

Date Issue 3/6/2020

SPECIAL PERMIT TO USE SPECIAL EFFECTS

State Lic No 3493.07

Name:	Bero, Brian	Address:	2922 Gleneden St.	Phone:	(323) 528-8520
Company:		City:	Los Angeles	Mobile:	
Email:	brian@brianbero.com	State:	Ca Zip: 90039	Fax:	

2nd Operator: 2609.07 Thomas Frazier

Production Title: SNOWFALL Production Company: MINI-M PROD.

Location: 715 S. SOTO ST

PERMISSION IS HEREBY GRANTED TO SIMULATE:

ACTORS OR BACKGROUND ARE SMOKING HERBAL CIGARETTES, 4-6 ACTORS, 8-10 PACKS OF HERBAL CIGS…

USING THE FOLLOWING SPECIAL EFFECTS MATERIAL:

10-PACKS OF HERBAL CIGARETTES

UNDER THE FOLLOWING CONDITIONS:

UNDER THE DIRECT SUPERVISION OF Bero, Brian, 3493.07 AND SPOT CHECK FOR EFFECTS ONLY FP# 163048

ADDITIONAL TERMS AND CONDITIONS

992.6 HSC RESPONSIBILITY. The Company representative shall provide to the authority having jurisdiction the name and license number of the special effects operator who shall have the authority, responsibility and be in charge of handling all Special Effects Material. The company representative shall also allocate sufficient time to the Special Effects Pyrotechnic Operator to prepare for the transportation, parking, storing, securing daily, discharging, disposing of, or otherwise handling of fireworks, pyrotechnic devices, or materials in a sane manner. Upon completion of firing, no unauthorized person shall be permitted access to the firing area until the licensed pyrotechnic operator has determined the area to be safe and secure.

NOTICE: The permittee and production company shall be advised that this permit in no way removes or modifies their responsibility to comply with any other applicable laws or ordinances, including those relating to excessive noise.

57.105.8 THE CHIEF SHALL HAVE THE POWER TO REVOKE OR SUSPEND ANY SPECIAL PERMIT UPON VIOLATION OF THE TERMS AND CONDITIONS IN ACCORDANCE WITH PROVISIONS OF SECTION 57.105.5 OF THE LOS ANGELES MUNICIPAL CODE.

SUBJECT TO FIELD INSPECTION NO DEVIATION WITHOUT WRITTEN PERMISSION

TEMPORARY FROM

3/11/2020 TO

Fire Chief
By: OWENS
Phone: 213 978-3670

lafd:rev 2/2017

NOT A PERMIT